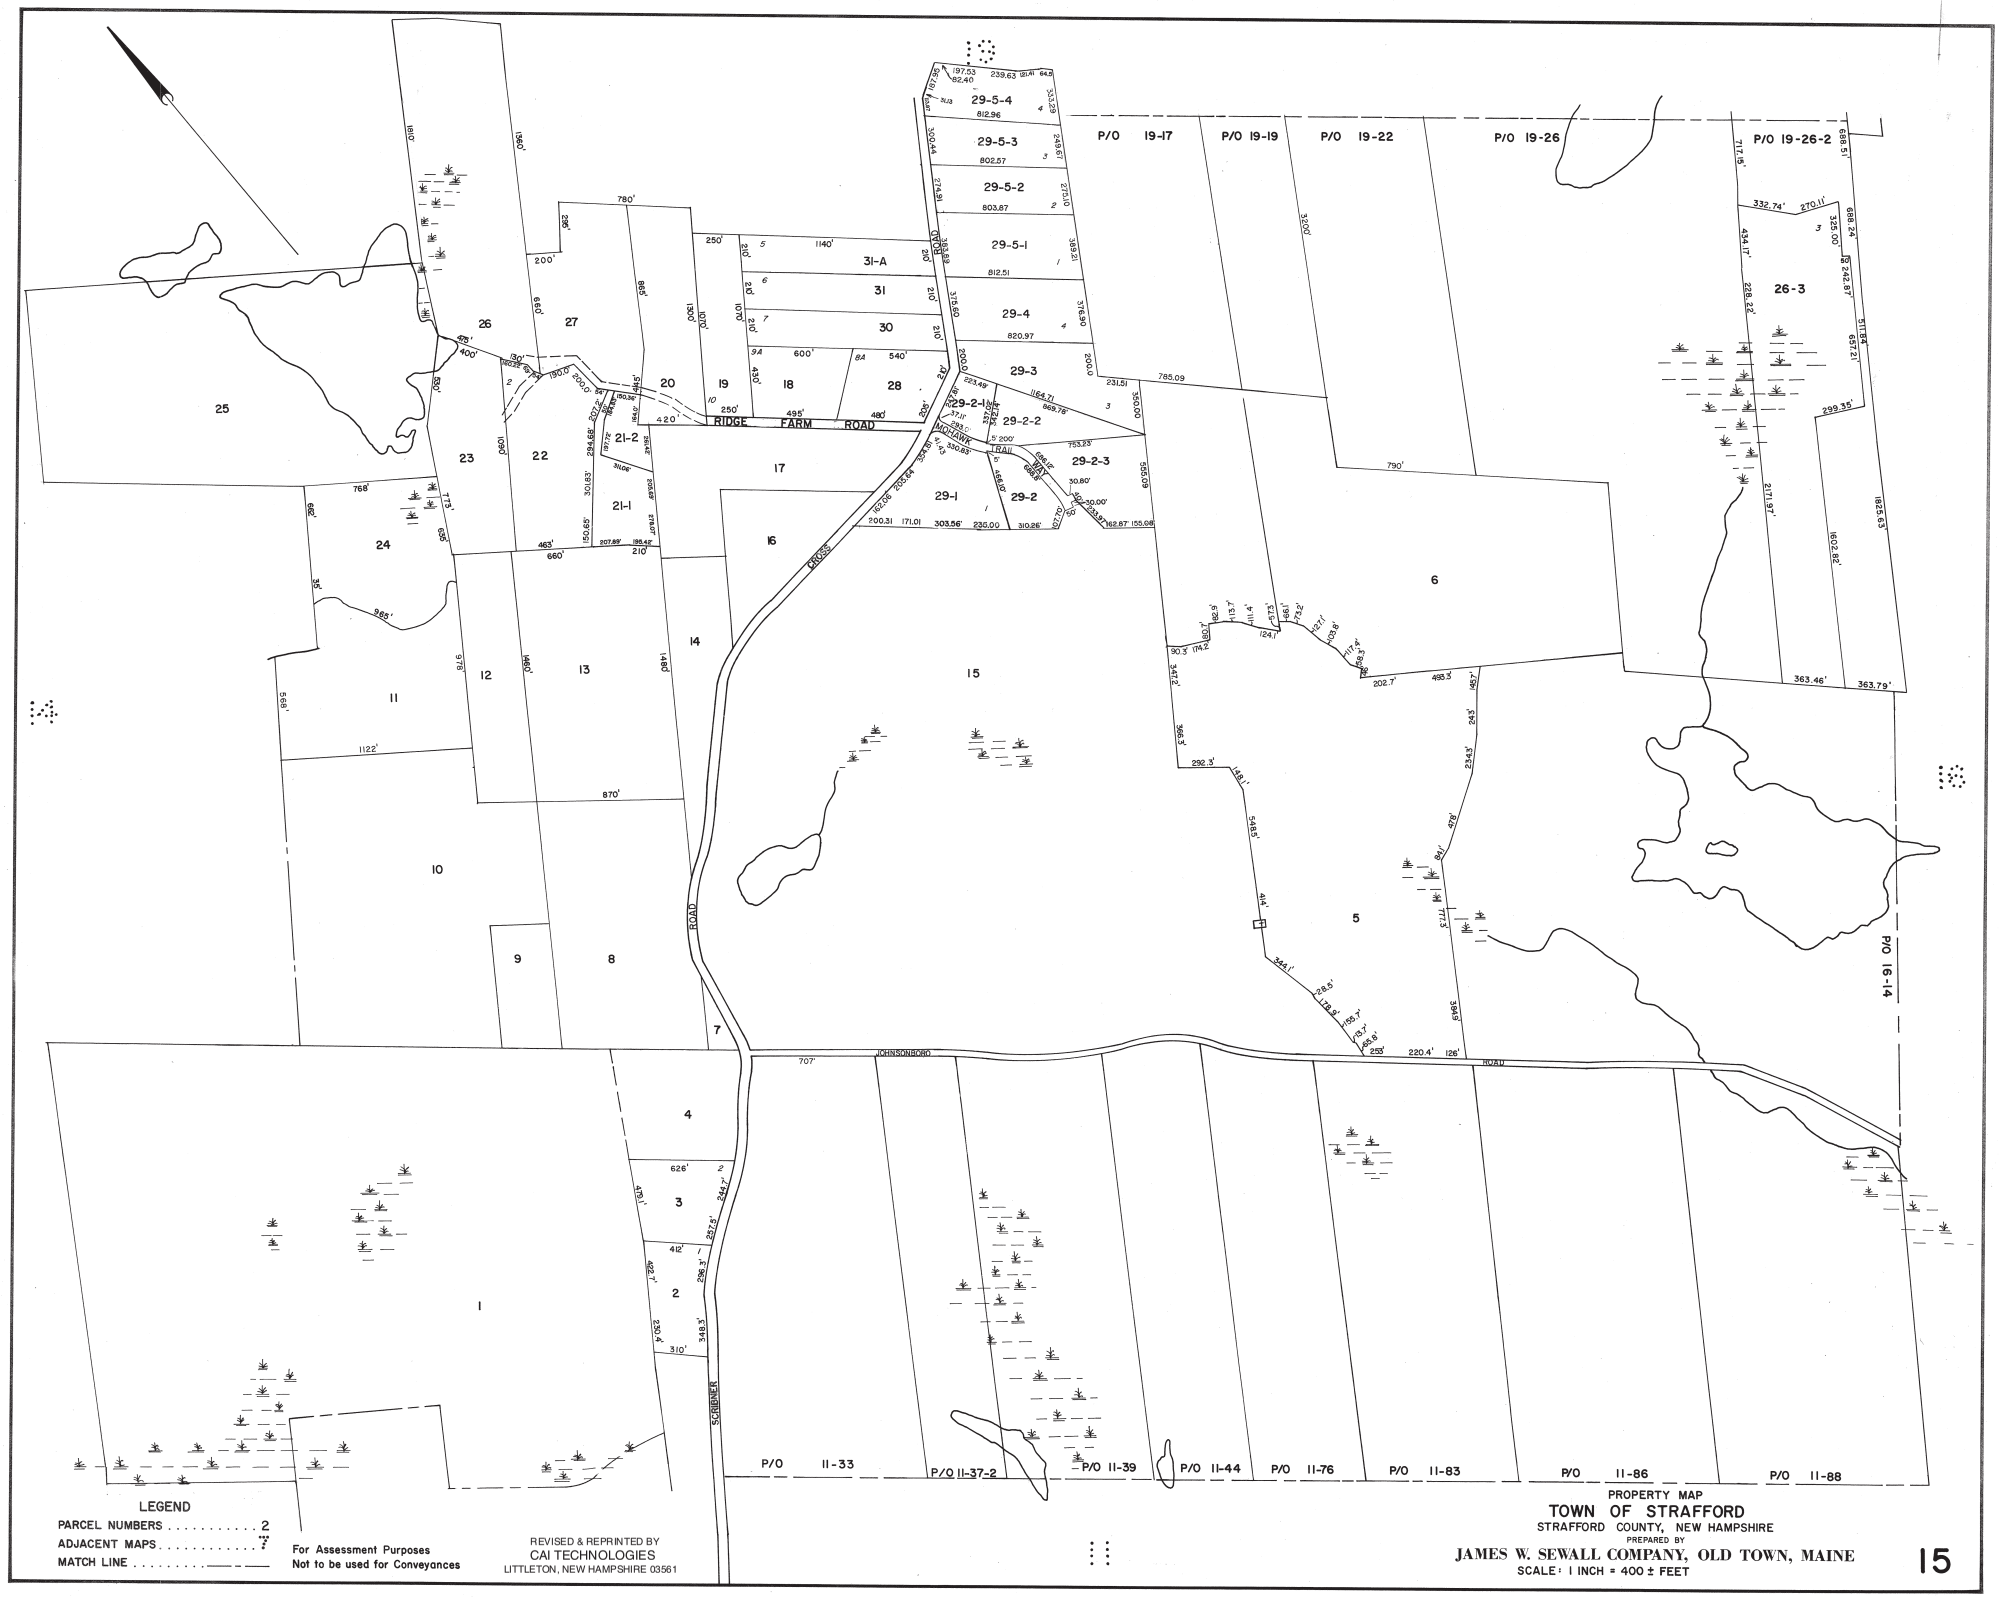
RIDGE FARM ROAD
MOHAWK TRAIL
CROSS ROAD
JOHNSONBORO ROAD
SCHERNER
P/O 19-17
P/O 19-19
P/O 19-22
P/O 19-26
P/O 19-26-2
P/O 16-14
P/O 11-33
P/O 11-37-2
P/O 11-39
P/O 11-44
P/O 11-76
P/O 11-83
P/O 11-86
P/O 11-88
LEGEND
PARCEL NUMBERS 2
ADJACENT MAPS 7
MATCH LINE . . . . . .
For Assessment Purposes
Not to be used for Conveyances
REVISED & REPRINTED BY
CAI TECHNOLOGIES
LITTLETON, NEW HAMPSHIRE 03561
PROPERTY MAP
TOWN OF STRAFFORD
STRAFFORD COUNTY, NEW HAMPSHIRE
PREPARED BY
JAMES W. SEWALL COMPANY, OLD TOWN, MAINE
SCALE: 1 INCH = 400 ± FEET
15